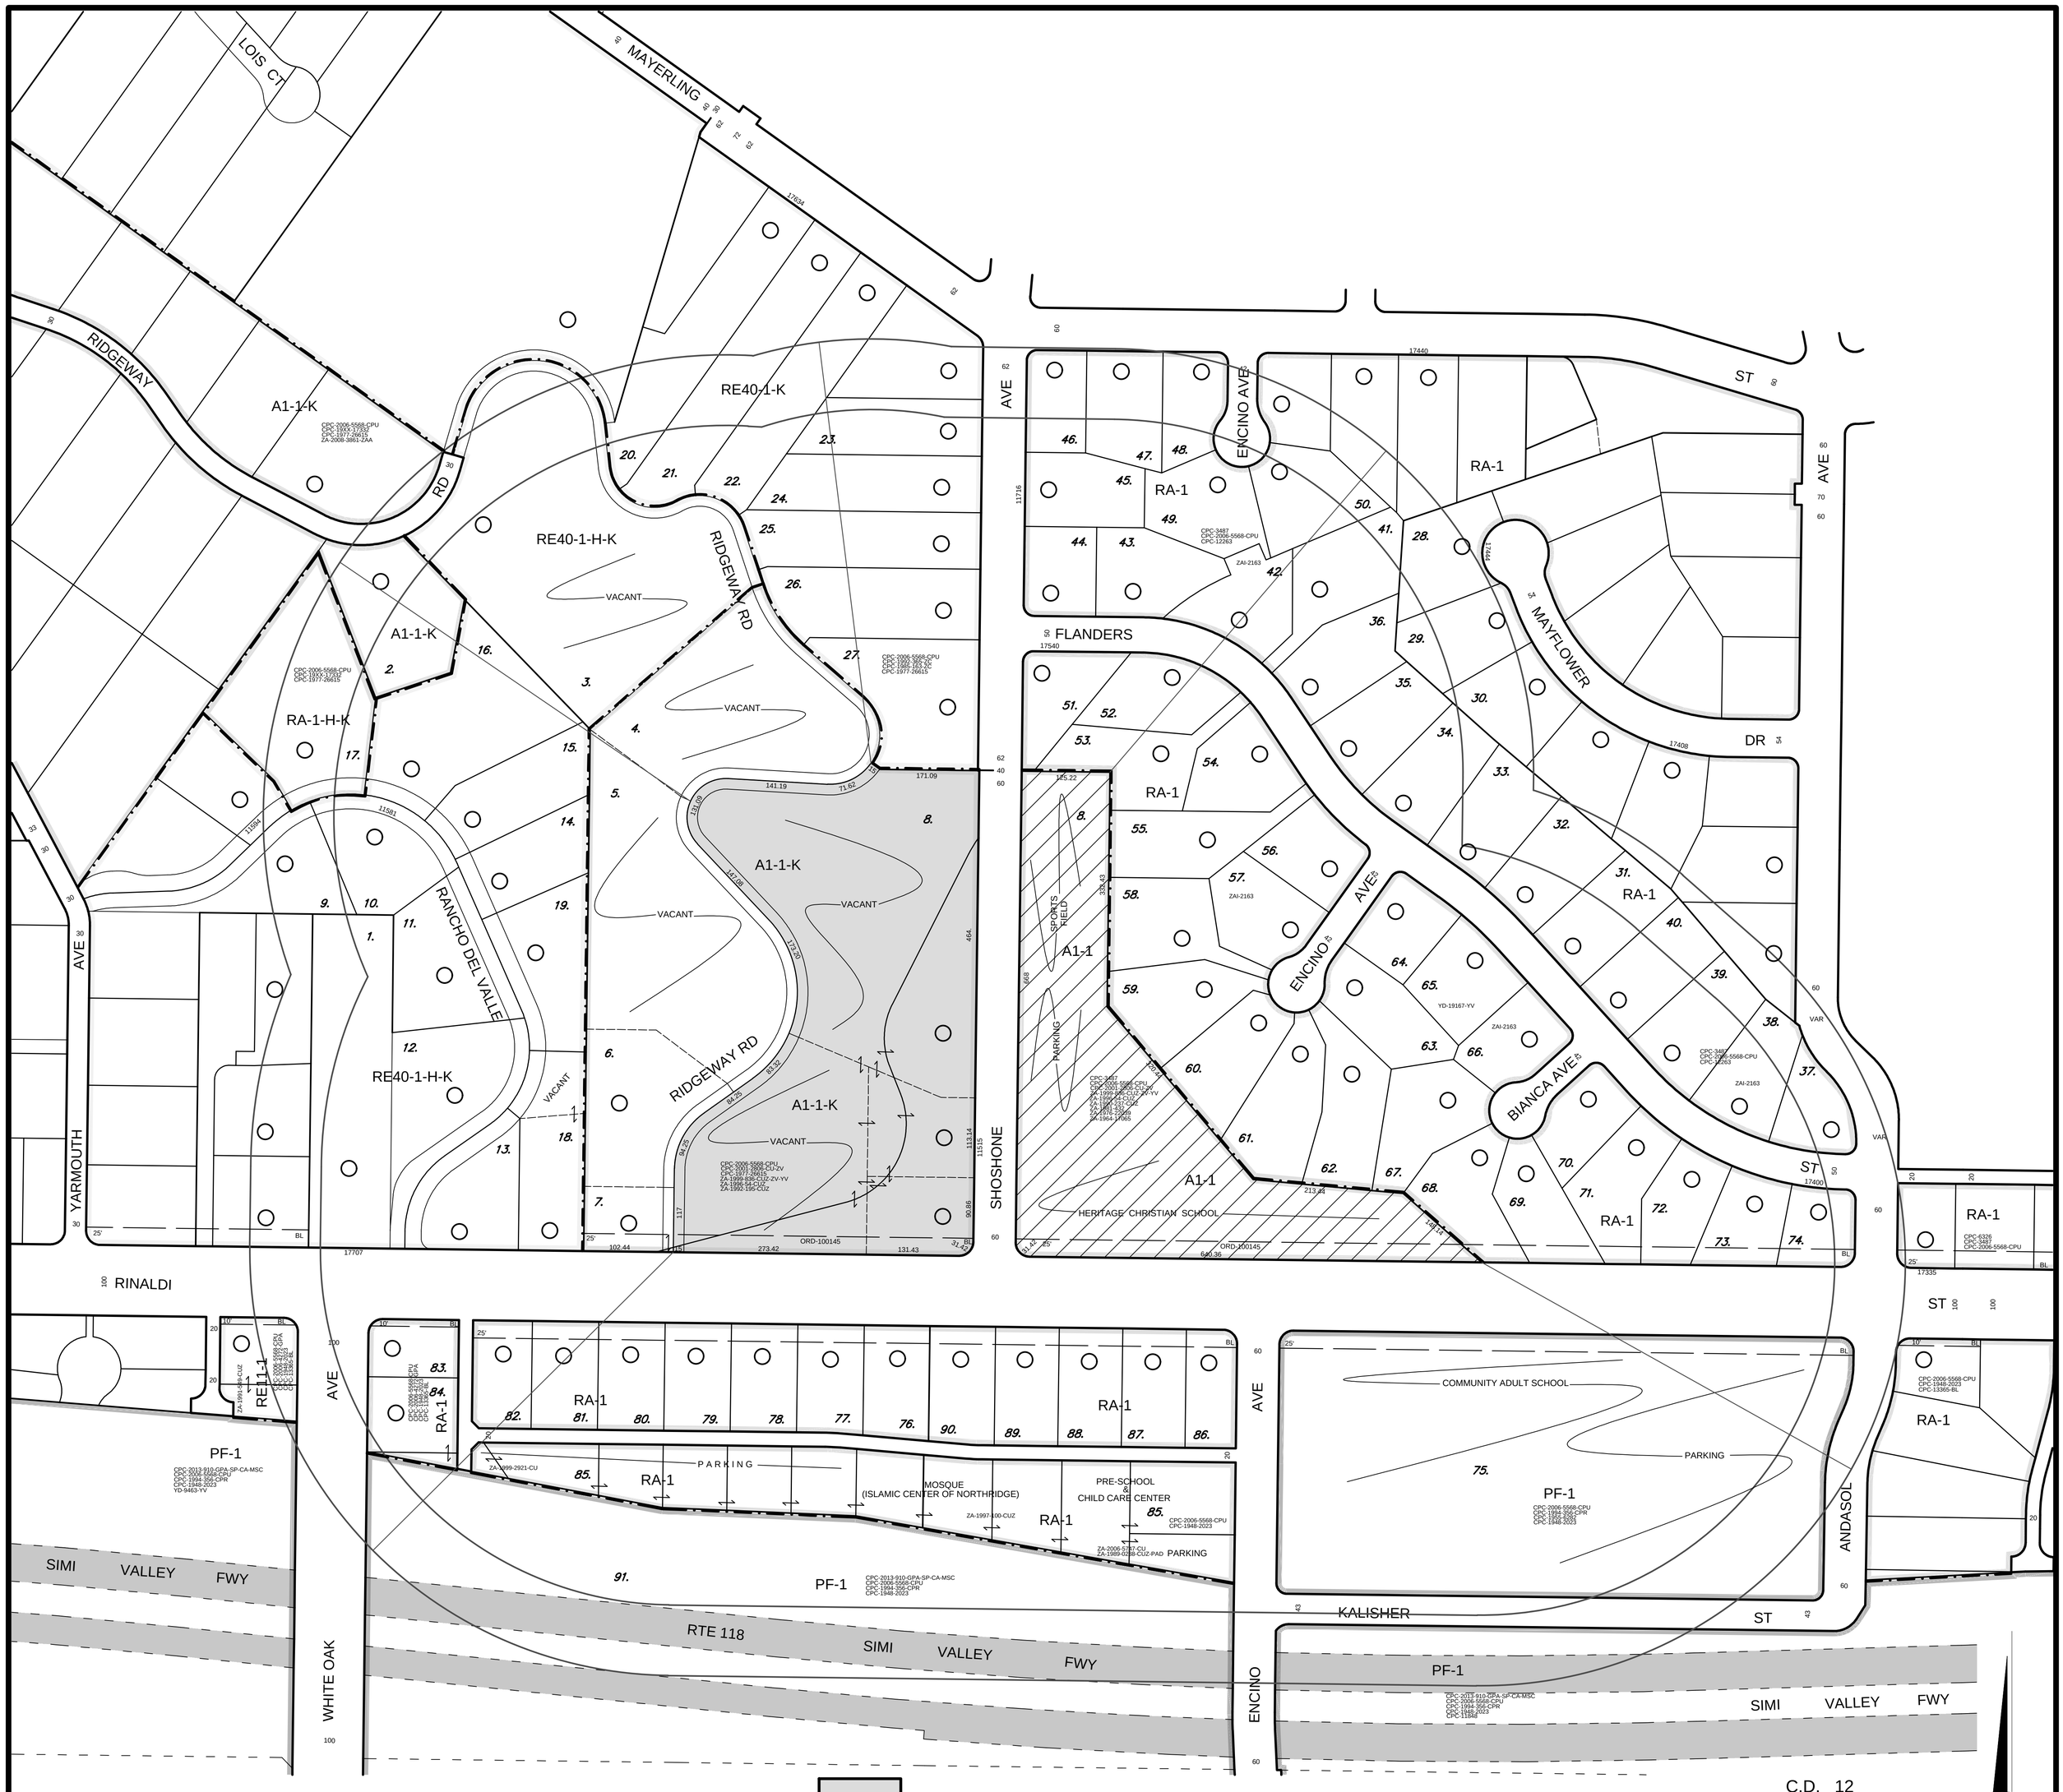


SUBJECT SITE - 17551 & 17563 RINALDI ST. & 11515-11525 N. SHOSHONE AVE.-NET AC. 5.45

NOT A PART OF THIS APPLICATION

LEGAL: PORTIONS OF LOT 1 AND 2, TRACT NO. 10422(SEE APPLICATION).

C.D. 12
C.T. 1066.43
P.A. GRANADA HILLS-KNOLLWOOD


**GC MAPPING SERVICE, INC.**
3055 WEST VALLEY BOULEVARD
ALHAMBRA CA 91803
(626) 441-1080 FAX (626) 441-8850
GCMAPPING@RADIUSMAPS.COM


# SITE PLAN REVIEW
# CONDITIONAL USE ALCOHOL
# ELDERCARE FACILITY UNIFIED PERMIT

LEGEND:

- C ON-SITE CONSUMPTION OF FULL LINE ALCOHOLIC BEVERAGES
- B ON-SITE CONSUMPTION OF BEER AND OR WINE
- C OFF-SITE CONSUMPTION OF FULL LINE ALCOHOLIC BEVERAGES
- B OFF-SITE CONSUMPTION OF BEER AND OR WINE

CASE NO.
DATE: 05-12-2021
SCALE: 1" = 100'
USES FIELD
D.M. 213 B 129
T.B. PAGE: 501 GRID: B-1